NOTES:

COLOR BY CUSTOMER REQUEST

REV	ECN	REVISION DESCRIPTION	PRINT NAME REVISED BY	INIT	PRINT NAME CHECKED BY	INIT	PRINT NAME APPRVD BY	INIT	DATE APPROVED

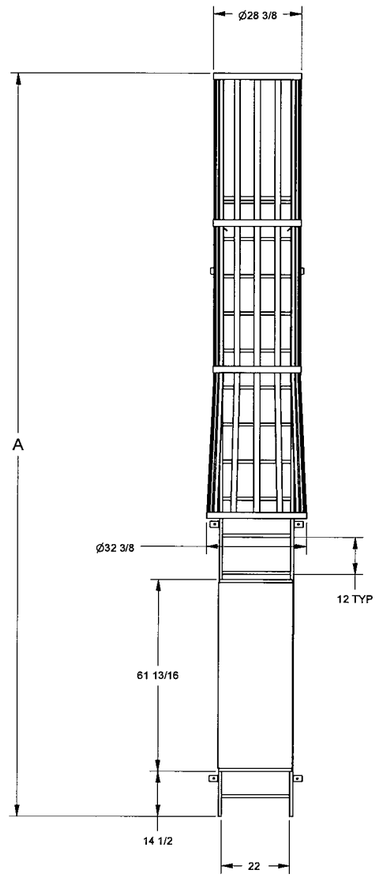

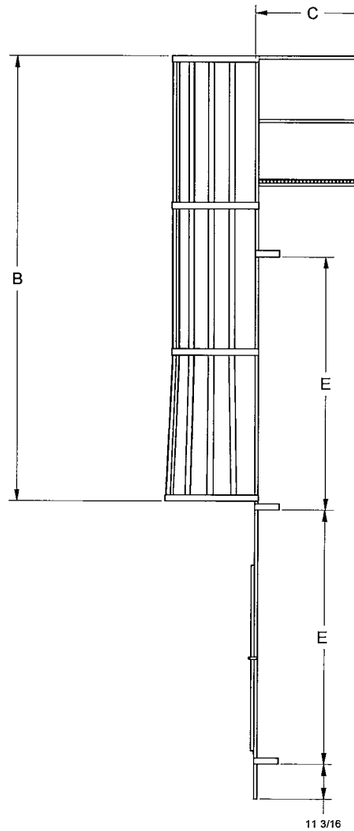

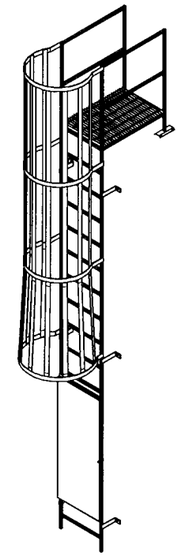

REQUIRED DIMENSIONS				
A	B	C	D	E

SHEET DESCRIPTION				
PROJECT NAME	ORDER SHEET			
CUSTOMER NAME		JRS REF #		
DRAWING TITLE			PRINT NAME	SIGNATURE** DATE
WALL LADDER WITH PLATFORM		DRAWN BY		**
		CHECKED BY		**
		DESIGN APPROVAL		**
STOCK #		DRAWING NUMBER		REV.
SHEET SIZE D	JRS INDUSTRIAL & POWER SOLUTIONS, 1345 BORDER STREET WINNIPEG MANITOBA CANADA R3H 0X9	DRAWING SCALE: AS NOTED	SHEET 1	OF 1

THIS DRAWING AND THE INFORMATION EMBODIED HEREIN IS THE PROPERTY OF AND PROPRIETARY TO JRS AND SHALL NOT, WITHOUT PRIOR WRITTEN CONSENT FROM AN AUTHORIZED OFFICER OF JRS, BE REPRODUCED, USED BY, OR DISCLOSED IN WHOLE OR IN PART TO ANY THIRD PARTY FOR ANY PURPOSE WHATSOEVER. IF SUCH PRIOR PROVING CONSENT HAS BEEN GRANTED, MUST BE RETURNED TO THE ORIGINATOR.** REVISIONS IDENTIFIED WITH LETTER "A" or "X" ARE CONSIDERED THE ORIGINAL DRAWING RELEASE AND IT WILL NOT INCLUDE A REVISION HEADER.

13/12/2012