JRS INDUSTRIAL & POWER SOLUTIONS
1072 KING EDWARD ST, WINNIPEG, MANITOBA, CANADA
Phone: (204) 775-8561 Fax: (204) 786-2491

ISO 9001

CUSTOMER SERVICE TERMINATION ENCLOSURE (1Ø Metering, Wall or Structure Mount)

CATALOG NUMBER AND DATA SHEET (To be included with all CSTE/CSME orders)

DIMENSIONS:
30" high x 30" wide x 10" deep

WEIGHT:
Approximately 130 lbs

CSTE 331 – ____ – 1 – 13 – M – WMA

- WMA – Wall or Structure Mount Assembly
- M – Metering
- 13 – single phase 3-wire
- 1 – 120/240 VOLT
- 4 – 400 AMP

JOB NUMBER:

SKETCH NUMBER:
SK-

DATE:

DRAWN:

CHECKED:

☐ Remote Meter Cabinet required.
- Remote Meter Cabinet will be supplied loose.

LINE LUGS (INCOMING) QUANTITY PER Ø & NEUTRAL	LOAD LUGS (OUTGOING) QUANTITY PER Ø & NEUTRAL	GROUND LUGS
☐ STANDARD PROVISION FOR (2)-2-HOLE NEMA MAX. 750 MCM COMPRESSION LUGS (4)- 2-HOLE NEMA MAX. IN CONTINUOUS BUS SPLITTERS		
Qty. Single Twin	Qty. Single Twin	Qty. Single Twin
____ ☐ ☐ 250 (6 to 250)	____ ☐ ☐ 250 (6 to 250)	____ ☐ ☐ 250 (6 to 250)
____ ☐ ☐ 350 (6 to 350)	____ ☐ ☐ 350 (6 to 350)	
____ ☐ ☐ 600 (2 to 600)	____ ☐ ☐ 600 (2 to 600)	
____ ☐ ☐ 800 (300 to 800)	____ ☐ ☐ 800 (300 to 800)	
	____ ☐ ☐ 2/0 (14 to 2/0)	____ ☐ ☐ 2/0 (14 to 2/0)

NOTES:
1) FOR ALL APPLICATIONS W/ 1Ø METERING, A REMOTE METER IS NOT REQUIRED. THE REMOTE METER SOCKET IS SUPPLIED W/ THE METER FROM MANITOBA HYDRO.
2) APPLICATIONS W/ METERING ARE SUITABLE FOR 400A ONLY AT 120/240V 1Ø.
3) APPLICATIONS WITH METERING, THE LOAD BUS IS SUITABLE FOR MAX. 8-350 MCM OR 6-600 MCM OR 4-800 MCM CONDUCTORS PER Ø AND NEUTRAL

CSTE331-4-1-13-M-WMA

SUITABLE FOR UP TO 400 AMPS ONLY

SUITABLE FOR BAR TYPE C.T.'S ONLY

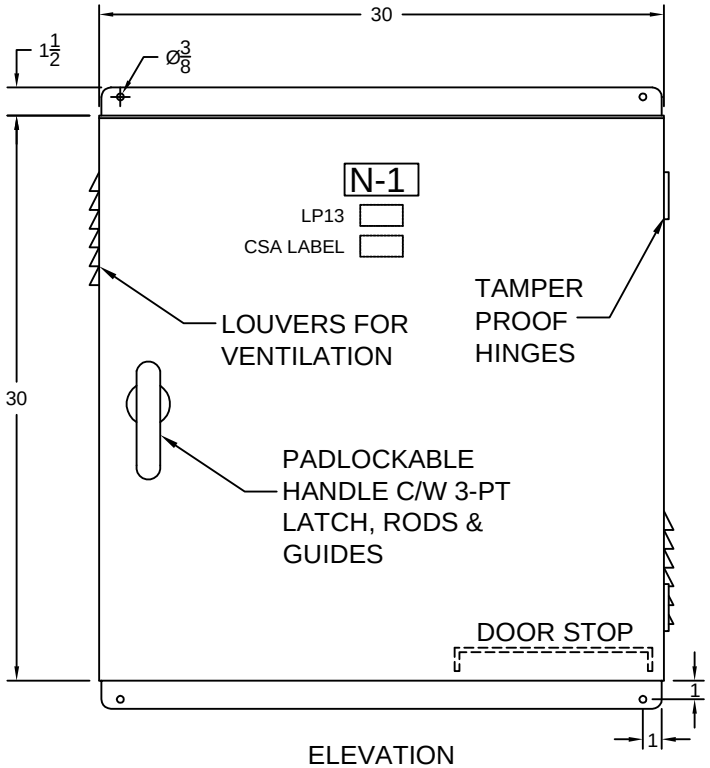

ELEVATION

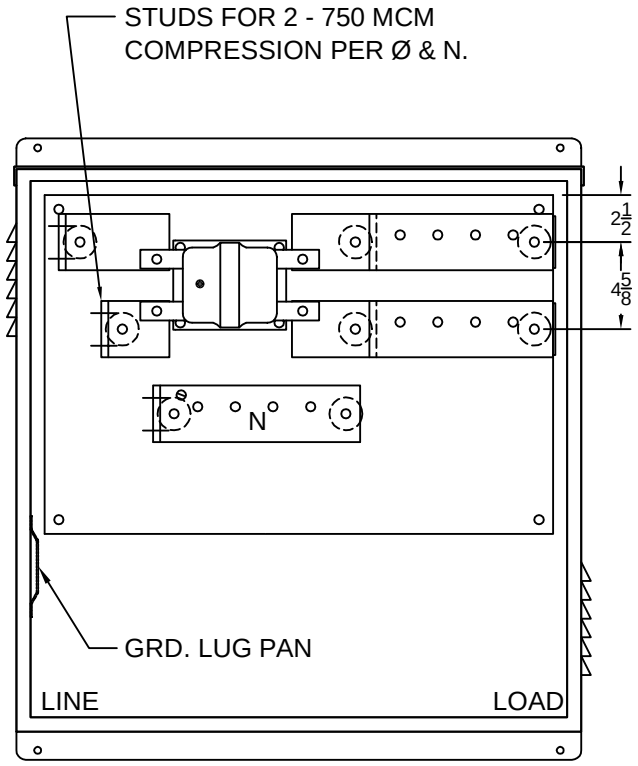

ELEVATION: LESS DOOR

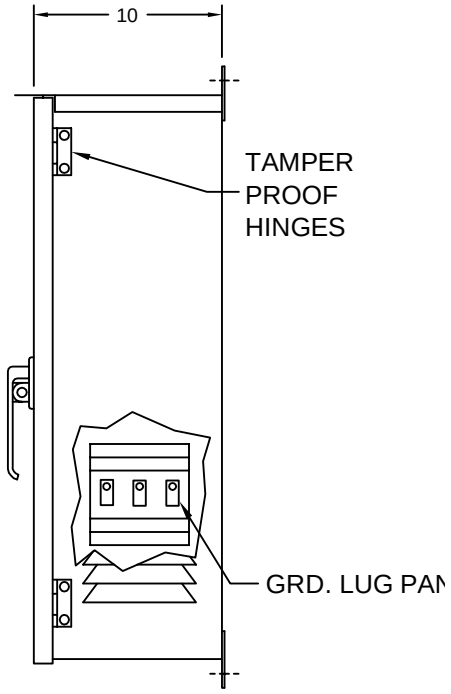

TYPICAL SIDE VIEW

JOB #

SKETCH # SK-

MATERIAL: 12 GA. SATIN COAT STEEL
1/8" NEOPRENE GASKET

FINISH: POWDER COATED ANSI #61 GREY LOW GLOSS

JRS INDUSTRIAL & POWER SOLUTIONS

1072 KING EDWARD ST.
WINNIPEG, MANITOBA
CANADA.

APPROVED BY: JOHN MOLNAR

DRAWN BY: FREDDIE DAVID

PRODUCT: Customer Service Termination Enclosure CSTE331

DRAWING TITLE: CSTE331 WP WALL OR STRUCT. MT(1Ø 3W C/W METERING

FORM NUMBER: FN 04 18 R10

DATE: MAR 20/2023

SCALE: NTS

SHEET 2 OF 2