JRS INDUSTRIAL & POWER SOLUTIONS
1072 KING EDWARD ST., WINNIPEG, MANITOBA, CANADA
Phone: (204) 775-8561 Fax: (204) 786-2491

ISO 9001

CUSTOMER SERVICE TERMINATION ENCLOSURE (Wall or Structure Mount)
CATALOG NUMBER AND DATA SHEET (To be included with all CSTE orders)

DIMENSIONS:
30"high x 30"wide x 10"deep

WEIGHT:
Approximately 130 lbs

CSTE 331 – ____ – ____ – ____ – SP

SP-Splitter

JOB NUMBER:

13-single phase 3-wire
33-three phase 3-wire
34-three phase 4-wire

SKETCH NUMBER:
SK-

1 - 120/240 VOLT
2 - 120/208 VOLT
3 - 347/600 VOLT
4 - 600 VOLT
5 - 277/480 VOLT

DATE:

DRAWN:

1 - 100 AMP
2 - 200 AMP
4 - 400 AMP
6 - 600 AMP

CHECKED:

LINE LUGS (INCOMING) QUANTITY PER Ø & NEUTRAL	LOAD LUGS (OUTGOING) QUANTITY PER Ø & NEUTRAL	GROUND LUGS
☐ STANDARD PROVISION FOR (1)-2-HOLE NEMA MAX. 750 MCM COMPRESSION LUGS		
Qty. Single Twin	Qty. Single Twin	Qty. Single Twin
___ ☐ ☐ 250 (6 to 250)	___ ☐ ☐ 250 (6 to 250)	___ ☐ ☐ 2/0 (14 to 2/0)
___ ☐ ☐ 350 (6 to 350)	___ ☐ ☐ 350 (6 to 350)	___ ☐ ☐ 250 (6 to 250)
___ ☐ ☐ 600 (2 to 600)	___ ☐ ☐ 600 (2 to 600)	
___ ☐ ☐ 800 (300 to 800)	___ ☐ ☐ 800 (300 to 800)	
	___ ☐ ☐ 2/0 (14 to 2/0)	

NOTES:

1) SUITABLE FOR MAX. (4) - LOAD CONDUCTORS PER Ø & NEUTRAL.

SUITABLE FOR UP TO 600 AMPS

CSTE331- - - -SP

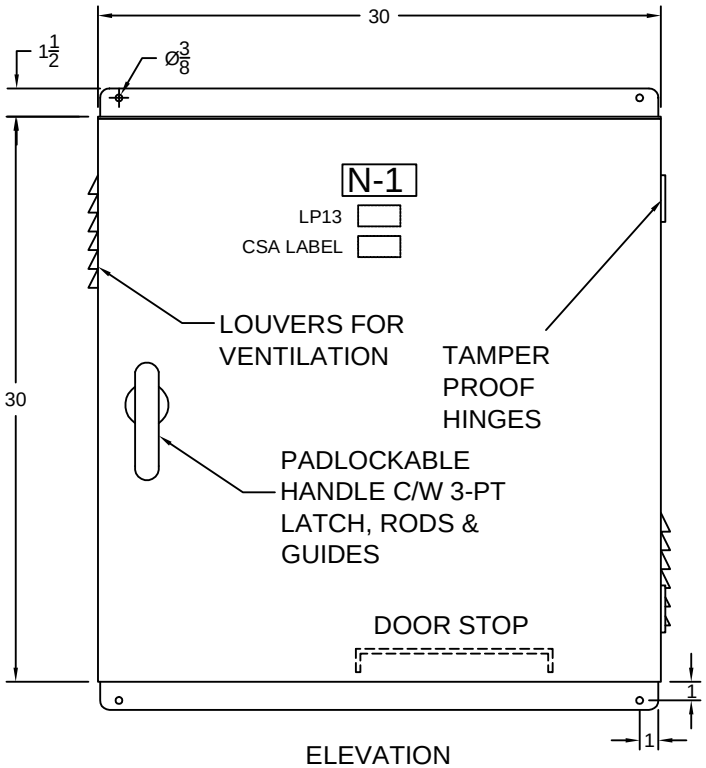

ELEVATION

NOTE:
EACH SPLITTER BLOCK TO BE INSULATED FROM BACK PAN USING MYLAR INSULATION SHEET #960-400/600MYL.

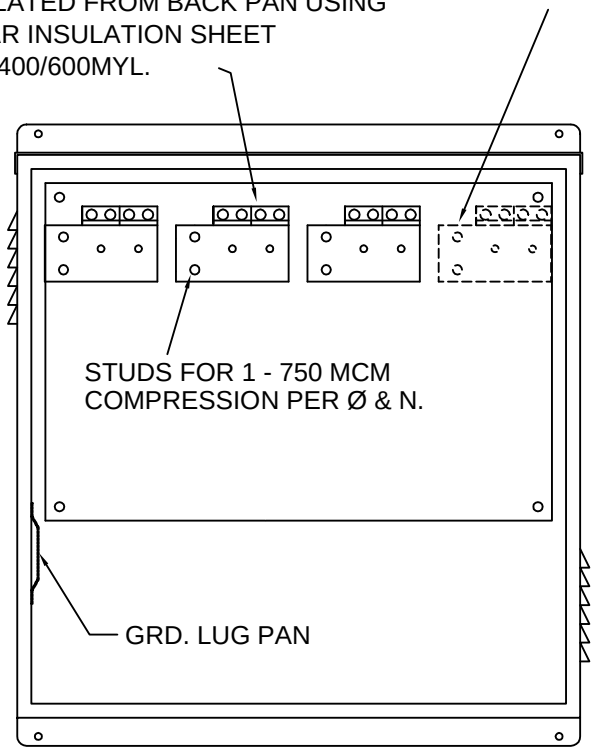

ELEVATION: LESS DOOR

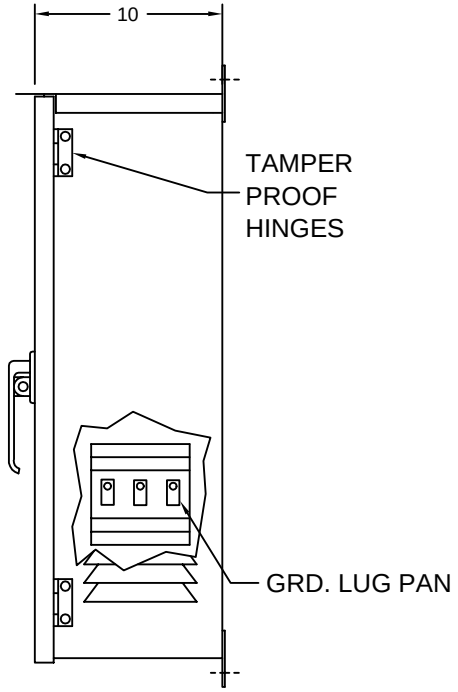

TYPICAL SIDE VIEW

JOB #

SKETCH # SK-

MATERIAL: 12 GA. SATIN COAT STEEL

FINISH: POWDER COATED ANSI #61 GREY LOW GLOSS

JRS INDUSTRIAL & POWER SOLUTIONS 1072 KING EDWARD ST. WINNIPEG, MANITOBA CANADA.	PRODUCT CUSTOMER SERVICE TERMINATION ENCLOSURE CSTE331		
	DRAWING TITLE CSTE331 WP WALL OR STRUC. MTG. 3W OR 4W SPLITTER		
APPROVED BY JOHN MOLNAR	FORM NUMBER FN 04 17 R11	DATE MAR 20/202	
DRAWN BY FREDDIE DAVID	SCALE NTS	AUTOCAD 2014	SHEET 2 OF