1072 KING EDWARD ST., WINNIPEG, MANITOBA, CANADA
Phone: (204) 775-8561 Fax: (204) 786-2491

ISO 9001

CUSTOMER SERVICE TERMINATION ENCLOSURE (With or Without Metering)
CATALOG NUMBER AND DATA SHEET (To be included with all CSTE orders)

DIMENSIONS:
WALL MOUNT: 40"high x 36 1/4"wide x 15 3/4"deep
PAD MOUNT: 46"high x 36 1/4"wide x 15 3/4"deep

WEIGHT:
Approx. 250 lbs

400 amp 1Ø Metering
Wall Mount use CSTE331

CSTE 431 - ____ - ____ - ____ - SP - PMA

JOB NUMBER:

SKETCH NUMBER:
SK-

DATE:

DRAWN:

CHECKED:

- WMA-Wall Mount Assembly / PMA-Pad Mount Assembly
- M-Metering / SP-Splitter (no metering)
- 13-single phase 3-wire / 33-three phase 3-wire / 34-three phase 4-wire
- 1 - 120/240 VOLT / 2 - 120/208 VOLT / 3 - 347/600 VOLT / 4 - 600 VOLT (Splitter Only) / 5 - 277/480 VOLT
- 2 - 200 AMP (No Metering) / 4 - 400 AMP / 6 - 600 AMP / 8 - 800 AMP / 10 - 1000 AMP

☐ Remote Meter Cabinet required.
- Remote Meter Cabinet will be supplied loose.

LINE LUGS (INCOMING)
QUANTITY PER Ø & NEUTRAL

☐ STANDARD PROVISION FOR (2)-2-HOLE NEMA MAX. 750 MCM COMPRESSION LUGS (4)- 2-HOLE NEMA MAX. IN CONTINUOUS BUS SPLITTERS

Qty.	Single	Twin	
____	☐	☐	250 (6 to 250)
____	☐	☐	350 (6 to 350)
____	☐	☐	600 (2 to 600)
____	☐	☐	800 (300 to 800)

LOAD LUGS (OUTGOING)
QUANTITY PER Ø & NEUTRAL

Qty.	Single	Twin	
____	☐	☐	2/0 (14 to 2/0)
____	☐	☐	250 (6 to 250)
____	☐	☐	350 (6 to 350)
____	☐	☐	600 (2 to 600)
____	☐	☐	800 (300 to 800)

GROUND LUGS

Qty.	Single	Twin	
____	☐	☐	2/0 (14 to 2/0)
____	☐	☐	250 (6 to 250)

NOTES:
1) Applications with 3Ø metering a Remote Meter Cabinet is required.
2) Applications with metering are Suitable for up to 1000 AMPS maximum.
3) Applications of continuous bus splitter with NO metering are Suitable for up to 1000 AMPS
4) Applications of CSTE431 with splitter blocks with NO metering are Suitable for up to 600 AMPS
5) Applications with metering, the load bus is suitable for max. 8-350 MCM or 6-600 MCM or 4-800 MCM conductors per Ø and neutral
6) Applications of continuous bus splitter with NO metering are suitable for max. 12- 600 MCM OR 6-800MCM conductors per. Ø and neutral.

CSTE431- X - X - XX - SP - PMA

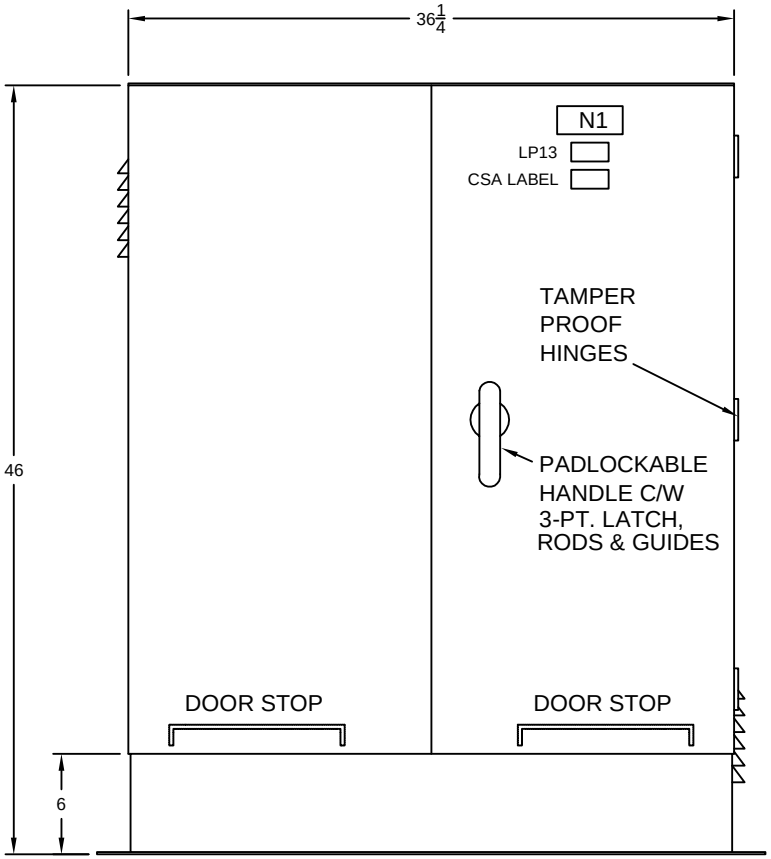

ELEVATION

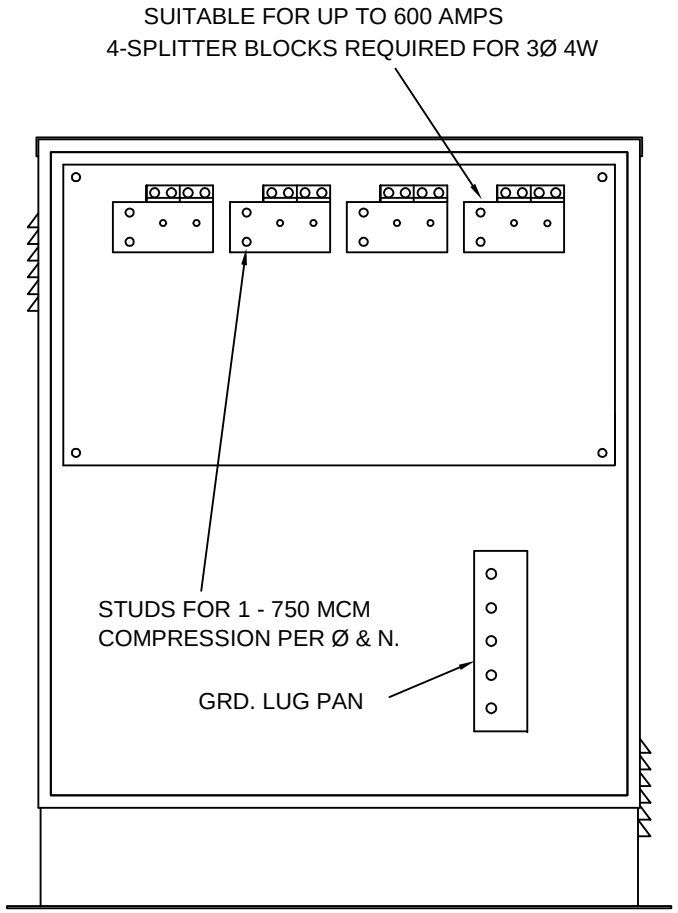

ELEVATION: LESS DOOR

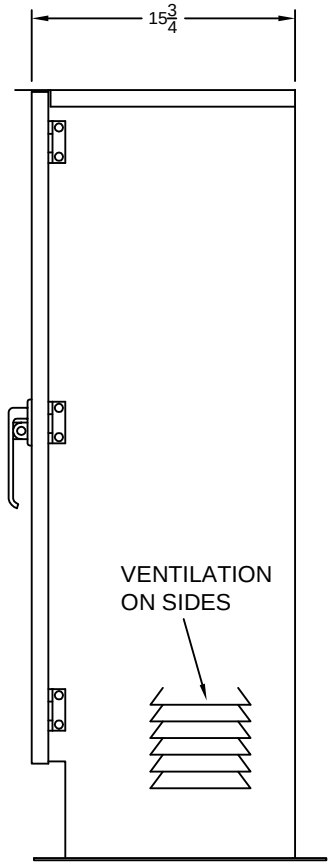

TYPICAL SIDE VIEW

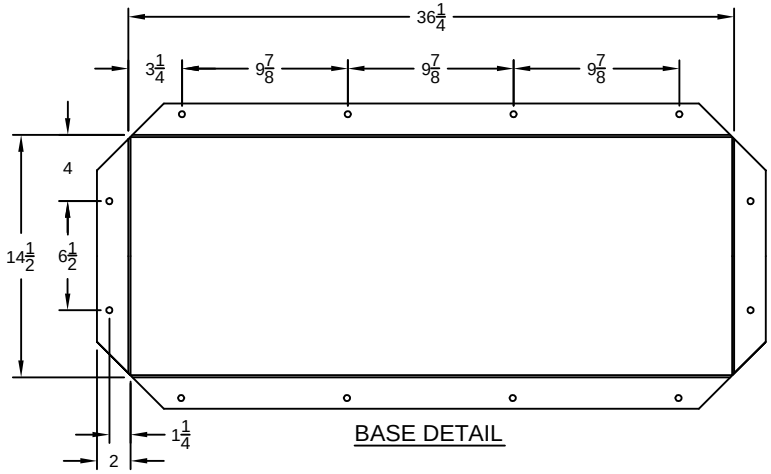

BASE DETAIL

JOB #

SKETCH # SK-

MATERIAL: 12 GA. PAINT GRIP STEEL
NEOPRENE GASKET

FINISH: POWDER COATED ANSI #61 GREY
LOW GLOSS

JRS INDUSTRIAL & POWER
1072 KING EDWARD ST.
WINNIPEG, MANITOBA
CANADA.

PRODUCT	Customer Service Termination Enclosure CSTE431
DRAWING TITLE	CSTE431 W.P. PAD MTG. 3-WIRE OR 4-WIRE BLOCK SPLITTERS
APPROVED BY: JOHN MOLNAR	FORM NUMBER: FN 04 15 RO7
DRAWN BY: FREDDIE DAVID	DATE: MAR 20/2023
	SCALE: NTS
	SHEET 2 OF 2