JRS INDUSTRIAL & POWER SOLUTIONS
1072 KING EDWARD ST., WINNIPEG, MANITOBA, CANADA
Phone: (204) 775-8561 Fax: (204) 786-2491

ISO 9001

CUSTOMER SERVICE TERMINATION ENCLOSURE (with or without metering)
CATALOG NUMBER AND DATA SHEET (To be included with all CSTE orders)

DIMENSIONS:
48"high x 46"wide x 23"deep PAD MOUNTING

WEIGHT:
Approximately 550 lbs

CSTE 442 - ____ - ____ - ____ - M PMA

M-Metering
SP-Splitter (no metering)

13-single phase 3-wire
33-three phase 3-wire (Splitter)
34-three phase 4-wire

1 - 120/240 VOLT
2 - 120/208 VOLT
3 - 347/600 VOLT
4 - 600 VOLT (Splitter)

10 - 1000 AMP
12 - 1200 AMP
16 - 1600 AMP
20 - 2000 AMP (Splitter)
25 - 2500 AMP (Splitter)
60 - 600 AMP
80 - 800 AMP

JOB NUMBER:

SKETCH NUMBER:
SK-

DATE:

DRAWN:

CHECKED:

☐ Remote Meter Cabinet required.
- Remote Meter Cabinet will be supplied loose.

LINE LUGS (INCOMING)
QUANTITY PER Ø & NEUTRAL

☐ STANDARD PROVISION FOR
(4)-2-HOLE NEMA MAX.
750 MCM COMPRESSION LUGS

Qty.	Single	Twin	
____	☐	☐	250 (6 to 250)
____	☐	☐	350 (6 to 350)
____	☐	☐	600 (2 to 600)
____	☐	☐	800 (300 to 800)

LOAD LUGS (OUTGOING)
QUANTITY PER Ø & NEUTRAL

Qty.	Single	Twin	
____	☐	☐	2/0 (14 to 2/0)
____	☐	☐	250 (6 to 250)
____	☐	☐	350 (6 to 350)
____	☐	☐	600 (2 to 600)
____	☐	☐	800 (300 to 800)

GROUND LUGS

Qty.	Single	Twin	
____	☐	☐	2/0 (14 to 2/0)
____	☐	☐	250 (6 to 250)
____	☐	☐	350 (6 to 350)

NOTES:
1) Applications with metering, a Remote Meter Cabinet is required.
2) Applications with metering are Suitable from 1000 AMPS to 1600 AMPS
3) Applications of Splitter with NO metering are Suitable from 1000 AMPS to 2000 AMPS

CSTE442- X - X - XX - M-PMA

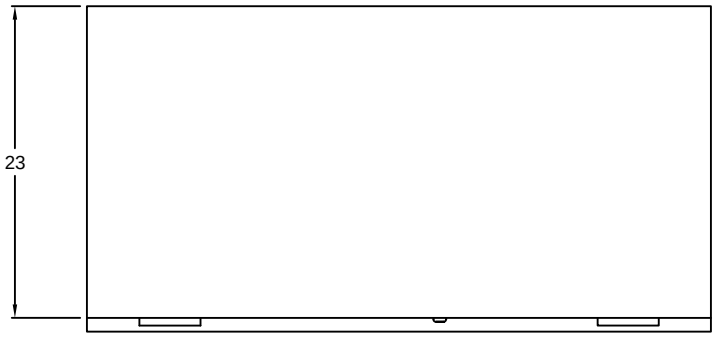

PLAN VIEW

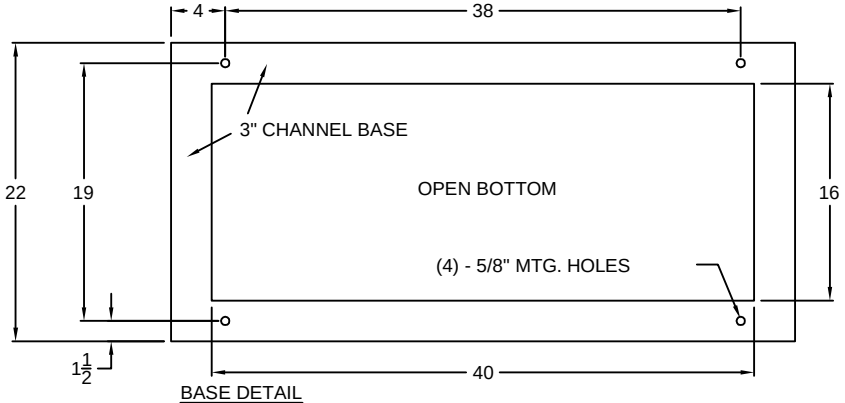

BASE DETAIL
SCALE: N.T.S.

NOTE:
IF REMOTE METER CABINET IS REQUIRED, IT WILL BE SUPPLIED LOOSE.

SUITABLE FROM
1000 AMPS TO 1600 AMPS

SUITABLE FOR BAR TYPE AND WINDOW TYPE C.T.'S

LINE SIDE BUS C/W STUDS FOR (4) - 2-HOLE NEMA MAX. 750 COMPRESSION LUGS PER Ø & N.

BUS SIZE & QTY.
PER Ø & NEUTRAL:

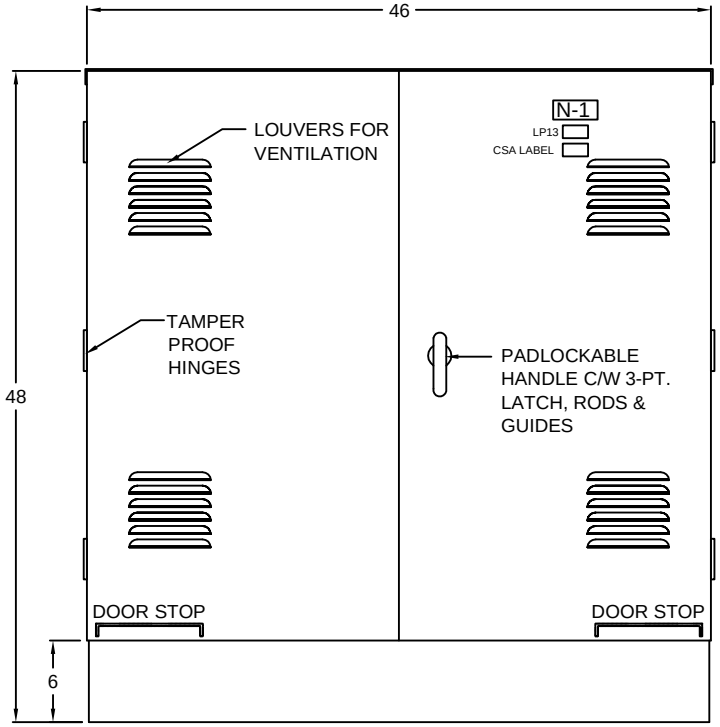

FRONT VIEW

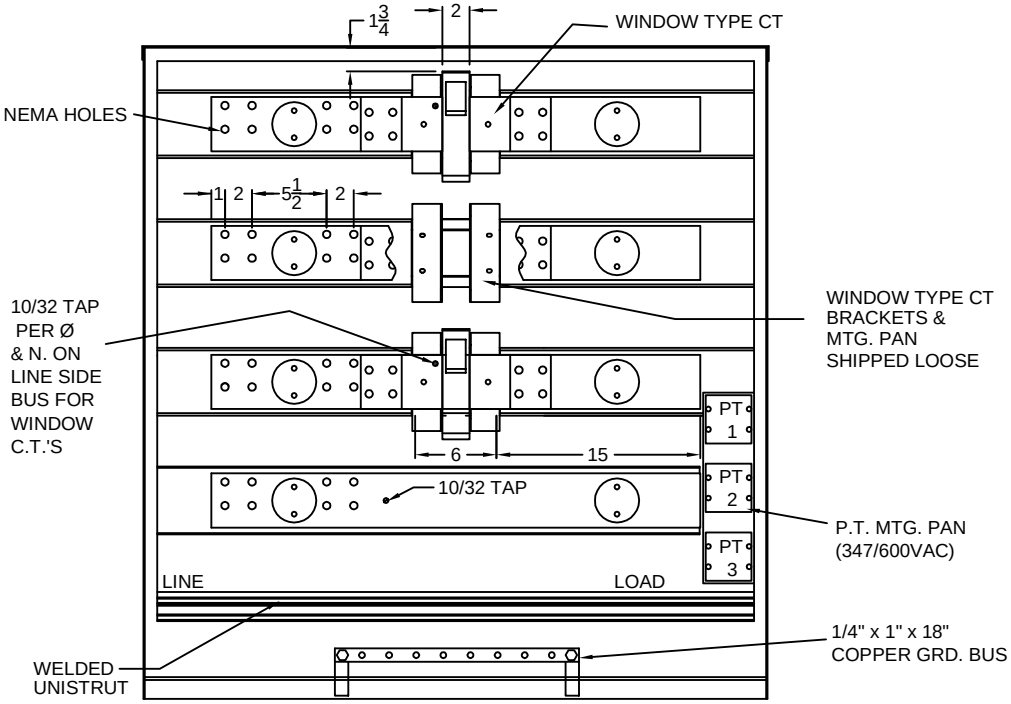

FRONT VIEW: LESS DOORS

JOB #

SKETCH # SK-

MATERIAL: 12 GA. PAINT GRIP STEEL
-NEOPRENE GASKET

FINISH: POWDER COATED ANSI #61 GREY
LOW GLOSS

JRS INDUSTRIAL & POWER
1072 KING EDWARD ST.
WINNIPEG, MANITOBA
CANADA

APPROVED BY: JOHN MOLNAR
DRAWN BY: FREDDIE DAVID

PROJECT: Customer Service Termination Enclosure CSTE442
DRAWING TITLE: CSTE442 W.P. PAD MTG. 3Ø 4W C/W METERING
FORM NUMBER: FN 04 19 R08
DATE: MAR 20/202
SCALE: NTS
SHEET 2 OF