JRS INDUSTRIAL & POWER SOLUTIONS
1072 KING EDWARD ST., WINNIPEG, MANITOBA, CANADA
Phone: (204) 775-8561 Fax: (204) 786-2491

ISO 9001

CUSTOMER SERVICE TERMINATION ENCLOSURE (with or without metering)
CATALOG NUMBER AND DATA SHEET (To be included with all CSTE orders)

DIMENSIONS:
48"high x 46"wide x 23"deep PAD MOUNTING

WEIGHT:
Approximately 550 lbs

CSTE 442 - ____ - ____ - ____ - SP PMA

- ____ : 1 - 120/240 VOLT; 2 - 120/208 VOLT; 3 - 347/600 VOLT; 4 - 600 VOLT (Splitter)
- ____ : 13-single phase 3-wire; 33-three phase 3-wire (Splitter); 34-three phase 4-wire
- ____ : 10 - 1000 AMP; 12 - 1200 AMP; 16 - 1600 AMP; 20 - 2000 AMP (Splitter); 25 - 2500 AMP (Splitter)
- ____ : M-Metering; SP-Splitter (no metering)

JOB NUMBER:

SKETCH NUMBER:
SK-

DATE:

DRAWN:

CHECKED:

☐ Remote Meter Cabinet required.
- Remote Meter Cabinet will be supplied loose.

LINE LUGS (INCOMING)
QUANTITY PER Ø & NEUTRAL

☐ STANDARD PROVISION FOR (4)-2-HOLE NEMA MAX. 750 MCM COMPRESSION LUGS

Qty.	Single	Twin	
____	☐	☐	250 (6 to 250)
____	☐	☐	350 (6 to 350)
____	☐	☐	600 (2 to 600)
____	☐	☐	800 (300 to 800)

LOAD LUGS (OUTGOING)
QUANTITY PER Ø & NEUTRAL

Qty.	Single	Twin	
____	☐	☐	2/0 (14 to 2/0)
____	☐	☐	250 (6 to 250)
____	☐	☐	350 (6 to 350)
____	☐	☐	600 (2 to 600)
____	☐	☐	800 (300 to 800)

GROUND LUGS

Qty.	Single	Twin	
____	☐	☐	2/0 (14 to 2/0)
____	☐	☐	250 (6 to 250)
____	☐	☐	350 (6 to 350)

NOTES:
1) Applications with metering, a Remote Meter Cabinet is required.
2) Applications with metering are Suitable from 1000 AMPS to 1600 AMPS
3) Applications of Splitter with NO metering are Suitable from 1000 AMPS to 2500 AMPS

CSTE442- X - X - XX - SP-PMA

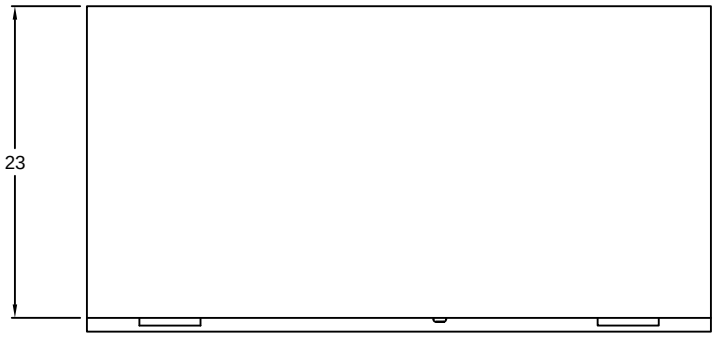

PLAN VIEW

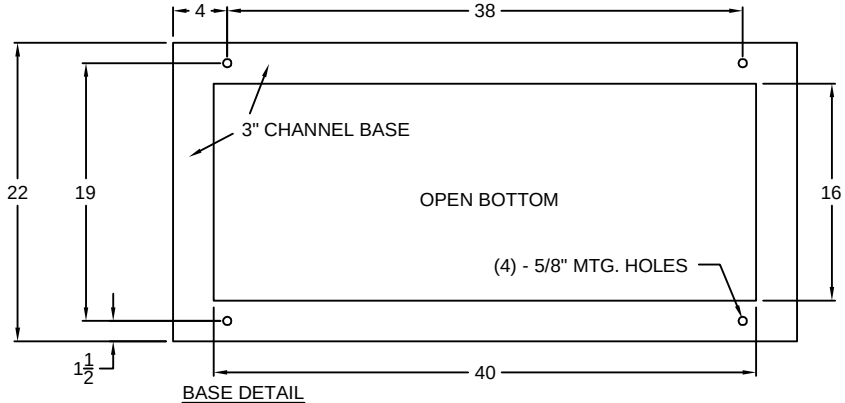

BASE DETAIL
SCALE: N.T.S.

NOTE:
IF REMOTE METER CABINET IS REQUIRED, IT WILL BE SUPPLIED LOOSE.

SUITABLE FROM
1000 AMPS TO 1600 AMPS

SUITABLE FOR BAR TYPE AND WINDOW TYPE C.T.'S

LINE SIDE BUS C/W STUDS FOR (4) - 2-HOLE NEMA MAX. 750 COMPRESSION LUGS PER Ø & N.

BUS SIZE & QTY.
PER Ø & NEUTRAL:

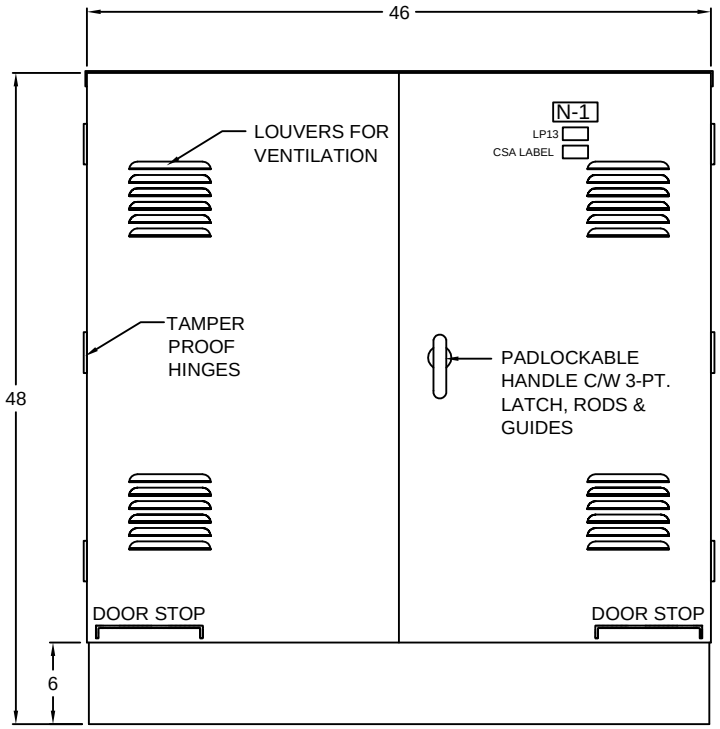

ELEVATION

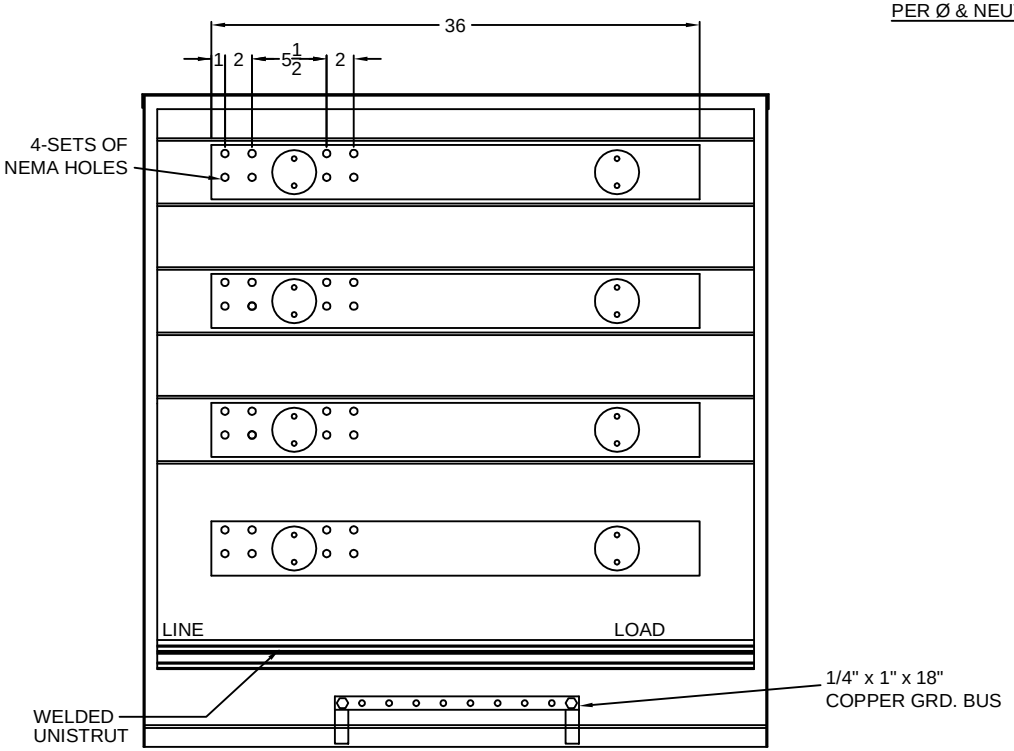

ELEVATION: LESS DOORS

JOB #

SKETCH # SK-

MATERIAL: 12 GA. PAINT GRIP STEEL
-NEOPRENE GASKET

FINISH: POWDER COATED ANSI #61 GREY
LOW GLOSS

JRS INDUSTRIAL & POWER SOLUTIONS 1072 KING EDWARD ST. WINNIPEG, MANITOBA CANADA.	PROJECT Customer Service Termination Enclosure CSTE442	
	DRAWING TITLE CSTE442 W.P. PAD MTG. 3Ø 4W C/W SPLITTER	
APPROVED BY JOHN MOLNAR	FORM NUMBER FN 04 20 R09	DATE MAR 20/202
DRAWN BY FREDDIE DAVID	SCALE NTS	SHEET 2 OF