ITEM	QTY	PICK MATERIAL
1		P–202–2000WA PEDESTAL WELD ASSEMBLY
2		P–202–3–10G–P RECEPTACLE BLANK PLATE PLATED
3		P–202–ANCHOR PEDESTAL ANCHOR BOLT ASSEMBLY (SHIPPED LOOSE)
4		270B EAGLE DULEX RECEPTACLE STANDARD GRADE 5252CB LEV. DULEX RECEPTACLE PREMIUM GRADE
5		S1962 EAGLE WEATHERPROOF DUPLEX PVC COVER
6		N13 MULTI–OUTLET ASSEMBLY LABEL "15A 120V 1PH 60HZ 3R"

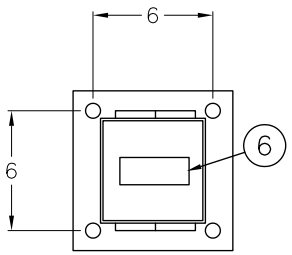

PLAN

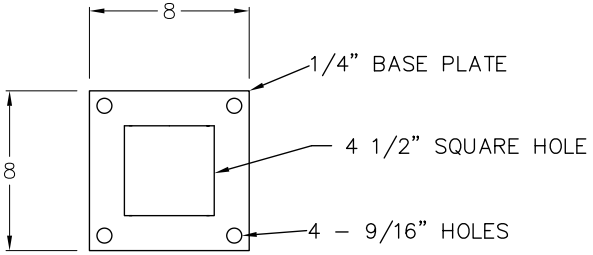

BASE DETAIL

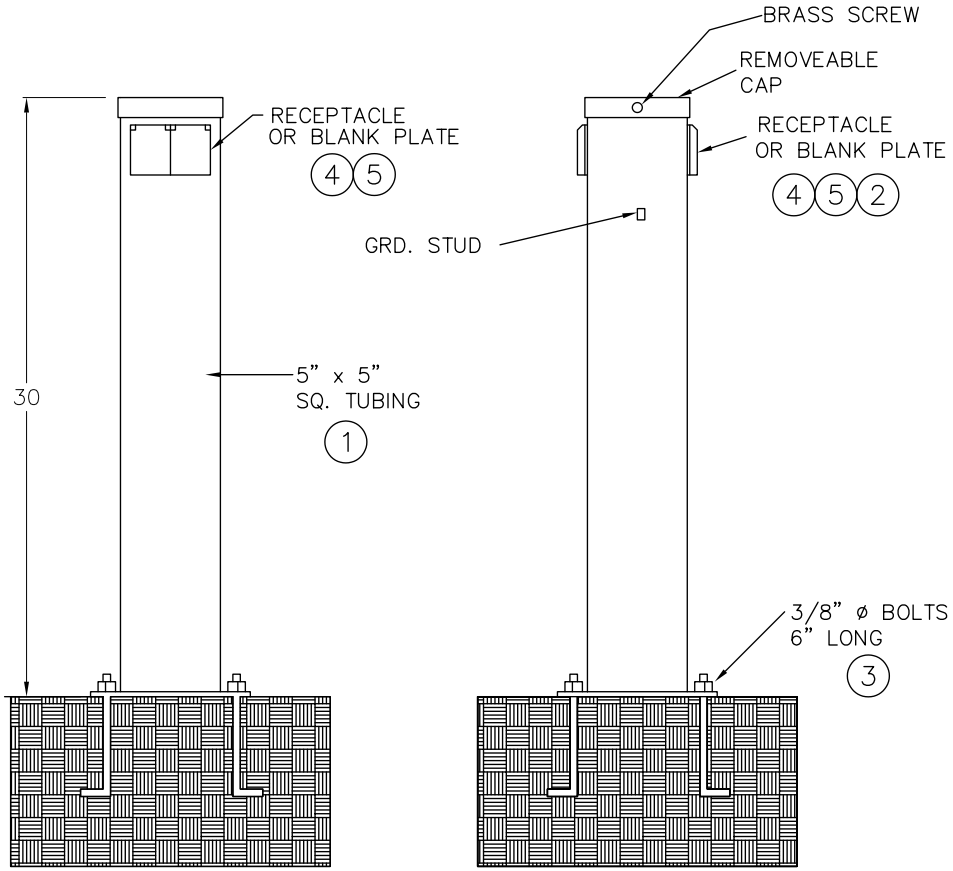

ELEVATION

SIDE VIEW

PART NUMBER IDENTIFICATION

P202 – 2 – __ – 0 – 1

(1) Non feed through

(0) No circuit breaker

(1) Single 15AMP, 125VAC duplex receptacle – standard grade

(2) Single 15AMP, 125VAC duplex receptacle – premium grade

(3) Two 15AMP, 125VAC duplex receptacle – standard grade

(4) Two 15AMP, 125VAC duplex receptacle – premium grade

(2) Anchor base with bolts and template

REQUIRED PEDESTALS –

THE INFORMATION CONTAINED IN THIS DRAWING IS DEEMED PROPRIETARY TO J.R. STEPHENSON MFG. LTD IT MAY BE USED ONLY FOR THE PURPOSE FOR WHICH IT WAS SUBMITTED AND MAY NOT BE COPIED IN WHOLE OR IN PART WITHOUT PRIOR WRITTEN CONSENT FROM AN AUTHORIZED OFFICER OF J.R.STEPHENSON MFG. LTD.

J.R. STEPHENSON Mfg Ltd.
ELECTRICAL MANUFACTURERS
ISO 9001 REGISTERED
WINNIPEG, MANITOBA, CANADA

REV	PART NUMBER HISTORY	REVISION NOTE	BY	DATE

PROJECT: JRS STANDARD PRODUCTS

PROJ. COORDINATOR

ENGINEERING

AS BUILT/CHECKED BY

DRAWN BY: A.MANSILUNGAN

DRAWING TITLE: P202–2000 PARKING PEDESTALS

FACTORY #	DRAWING NUMBER	REV

SCALE NTS | AUTOCAD 2000i | SHEET 1 OF 1