NOTES

1) SURFACE FINISH: TYPE B IAW JSTD-022
2) TOLERANCES IAW JSTD-023 UNLESS OTHERWISE SPECIFIED
3) PLATE BRIGHT ZINC IAW B633 TYPE 3
4) ATTACH IDENTIFICATION LABEL ITEM -12, INSIDE TOP COVER AFTER PLATING.
5) EACH SLOPED HEAD REQUIRES ONE INSTALLATION DETAIL DRAWING #M2330-INSTALL AND ONE CARTON FOR PACKAGING CARTON #CART-PED-HDSA-1
6) DO NOT ASSEMBLY UNIT TOGETHER. PLACE ALL HARDWARE IN POLY BAG ITEM -14 AND PLACE INSIDE PEDESTAL HEAD.

QTY.	ITEM NO.	DESCRIPTION	MATERIAL REFERENCE
1	1	MAIN BODY	M2331
1	2	BOTTOM COVER ASSEMBLY	M2332
2	3	MOUNTING BRACKET	M2334
1	4	TOP COVER	M2335
4	5	1/4-20UNC x 1/2 Lg THREAD ROLLING SCREW	491-116
2	6	10-32UNF NUT	NUT1032
2	7	10 FLAT WASHER	FW10
2	8	1/4-20UNC NUT	NUT14
2	9	10-32UNF x 1/2Lg THREAD ROLLING SCREW	491-112
2	10	6-32 U-TYPE SPRING CLIP	202-021
2	11	6-32 x 1/2Lg SCREW TRUSS HEAD	MS63212-TRUSS
1	12	IDENTIFICATION LABEL	IL-68
1	13	CARDBOARD CARTON	CART-PED-HDSA-1
1	14	POLY BAG 4x6	16020090
1	15	INSTALLATION DETAIL DRAWING	M2330-INSTALL

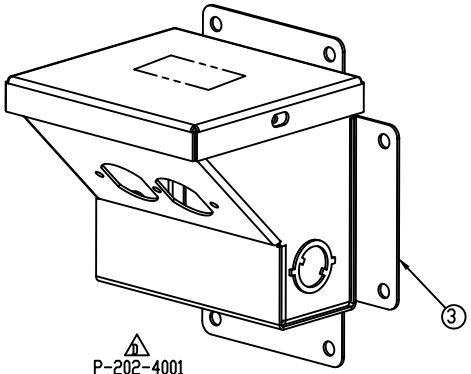

1 P-202-4001 WALL MOUNT DETAIL

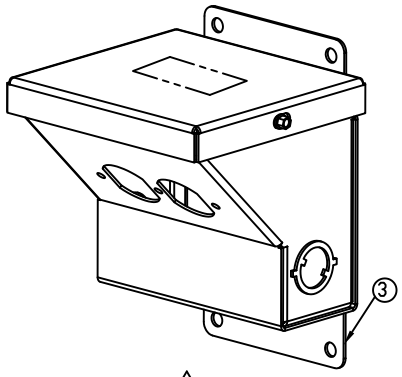

1 P-202-4001 POST MOUNT DETAIL

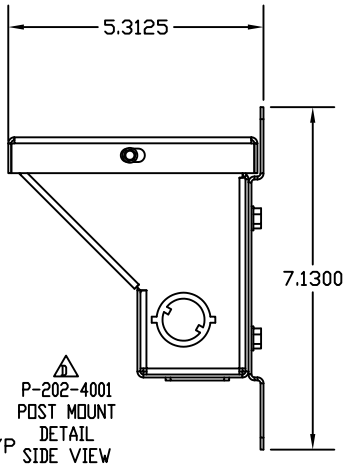

1 P-202-4001 POST MOUNT DETAIL SIDE VIEW

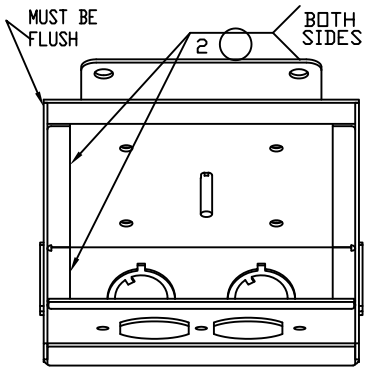

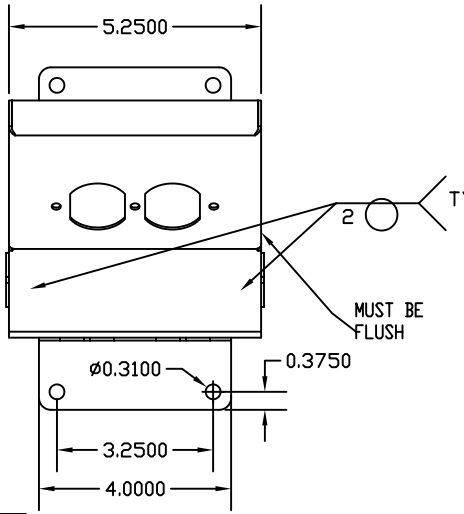

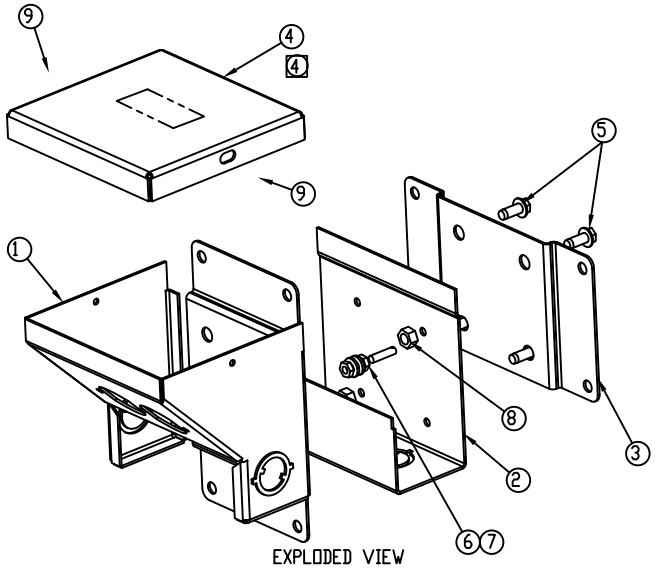

EXPLODED VIEW

THE INFORMATION CONTAINED IN THIS DRAWING IS DEEMED PROPRIETARY TO J.R. STEPHENSON MFG. LTD. IT MAY BE USED ONLY FOR THE PURPOSE FOR WHICH IT WAS SUBMITTED AND MAY NOT BE COPIED IN WHOLE OR IN PART WITHOUT PRIOR WRITTEN CONSENT FROM AN AUTHORIZED OFFICER OF J.R. STEPHENSON MFG. LTD.

REV	PART NUMBER HISTORY	DESCRIPTION	BY	DATE

J.R. STEPHENSON Mfg Ltd.
ELECTRICAL MANUFACTURERS
ISO 9001:2000 REGISTERED
WINNIPEG, MANITOBA, CANADA

TOLERANCES UNLESS OTHERWISE SPECIFIED
LINEAR .XX ± .06 .XXX ± .03
ANGULAR X ± 1°
FINISH
UNITS = INCHES

PROJ. COORDINATOR
ENGINEERING
AS BUILT/CHECKED BY L. PAGTAKHAN
DRAWN BY M.FOX

PROJECT: JRS STANDARD PRODUCTS SERIES P-202 PEDESTAL
DRAWING TITLE: SINGLE SLOPED HEAD ASSEMBLY UNIVERSAL MOUNT
FACTORY # | DRAWING NUMBER: DATA SHEET | REV
SCALE:2.5 | Solidworks | SHEET 1 OF 1